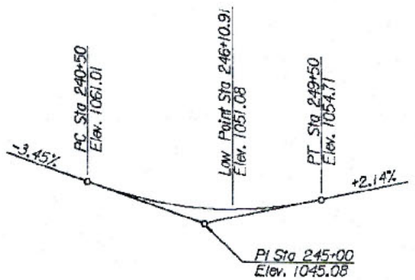

VERTICAL CURVE DATA

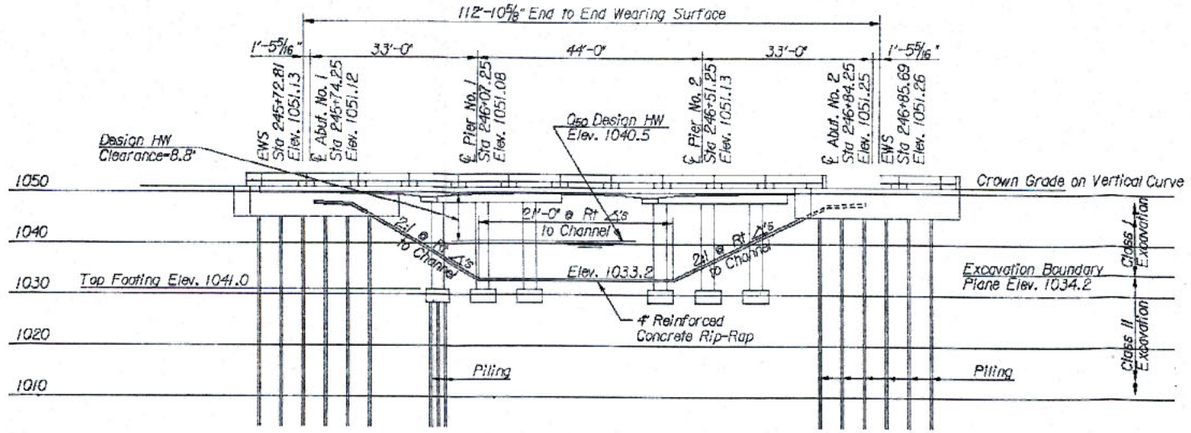

ELEVATION

33-44-33 Cont Reinforced Concrete Haunched Slab Bridge
30° Skew 40' Roadway

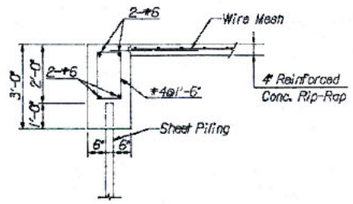

REINF. CONC. RIP-RAP AT SHEET PILING

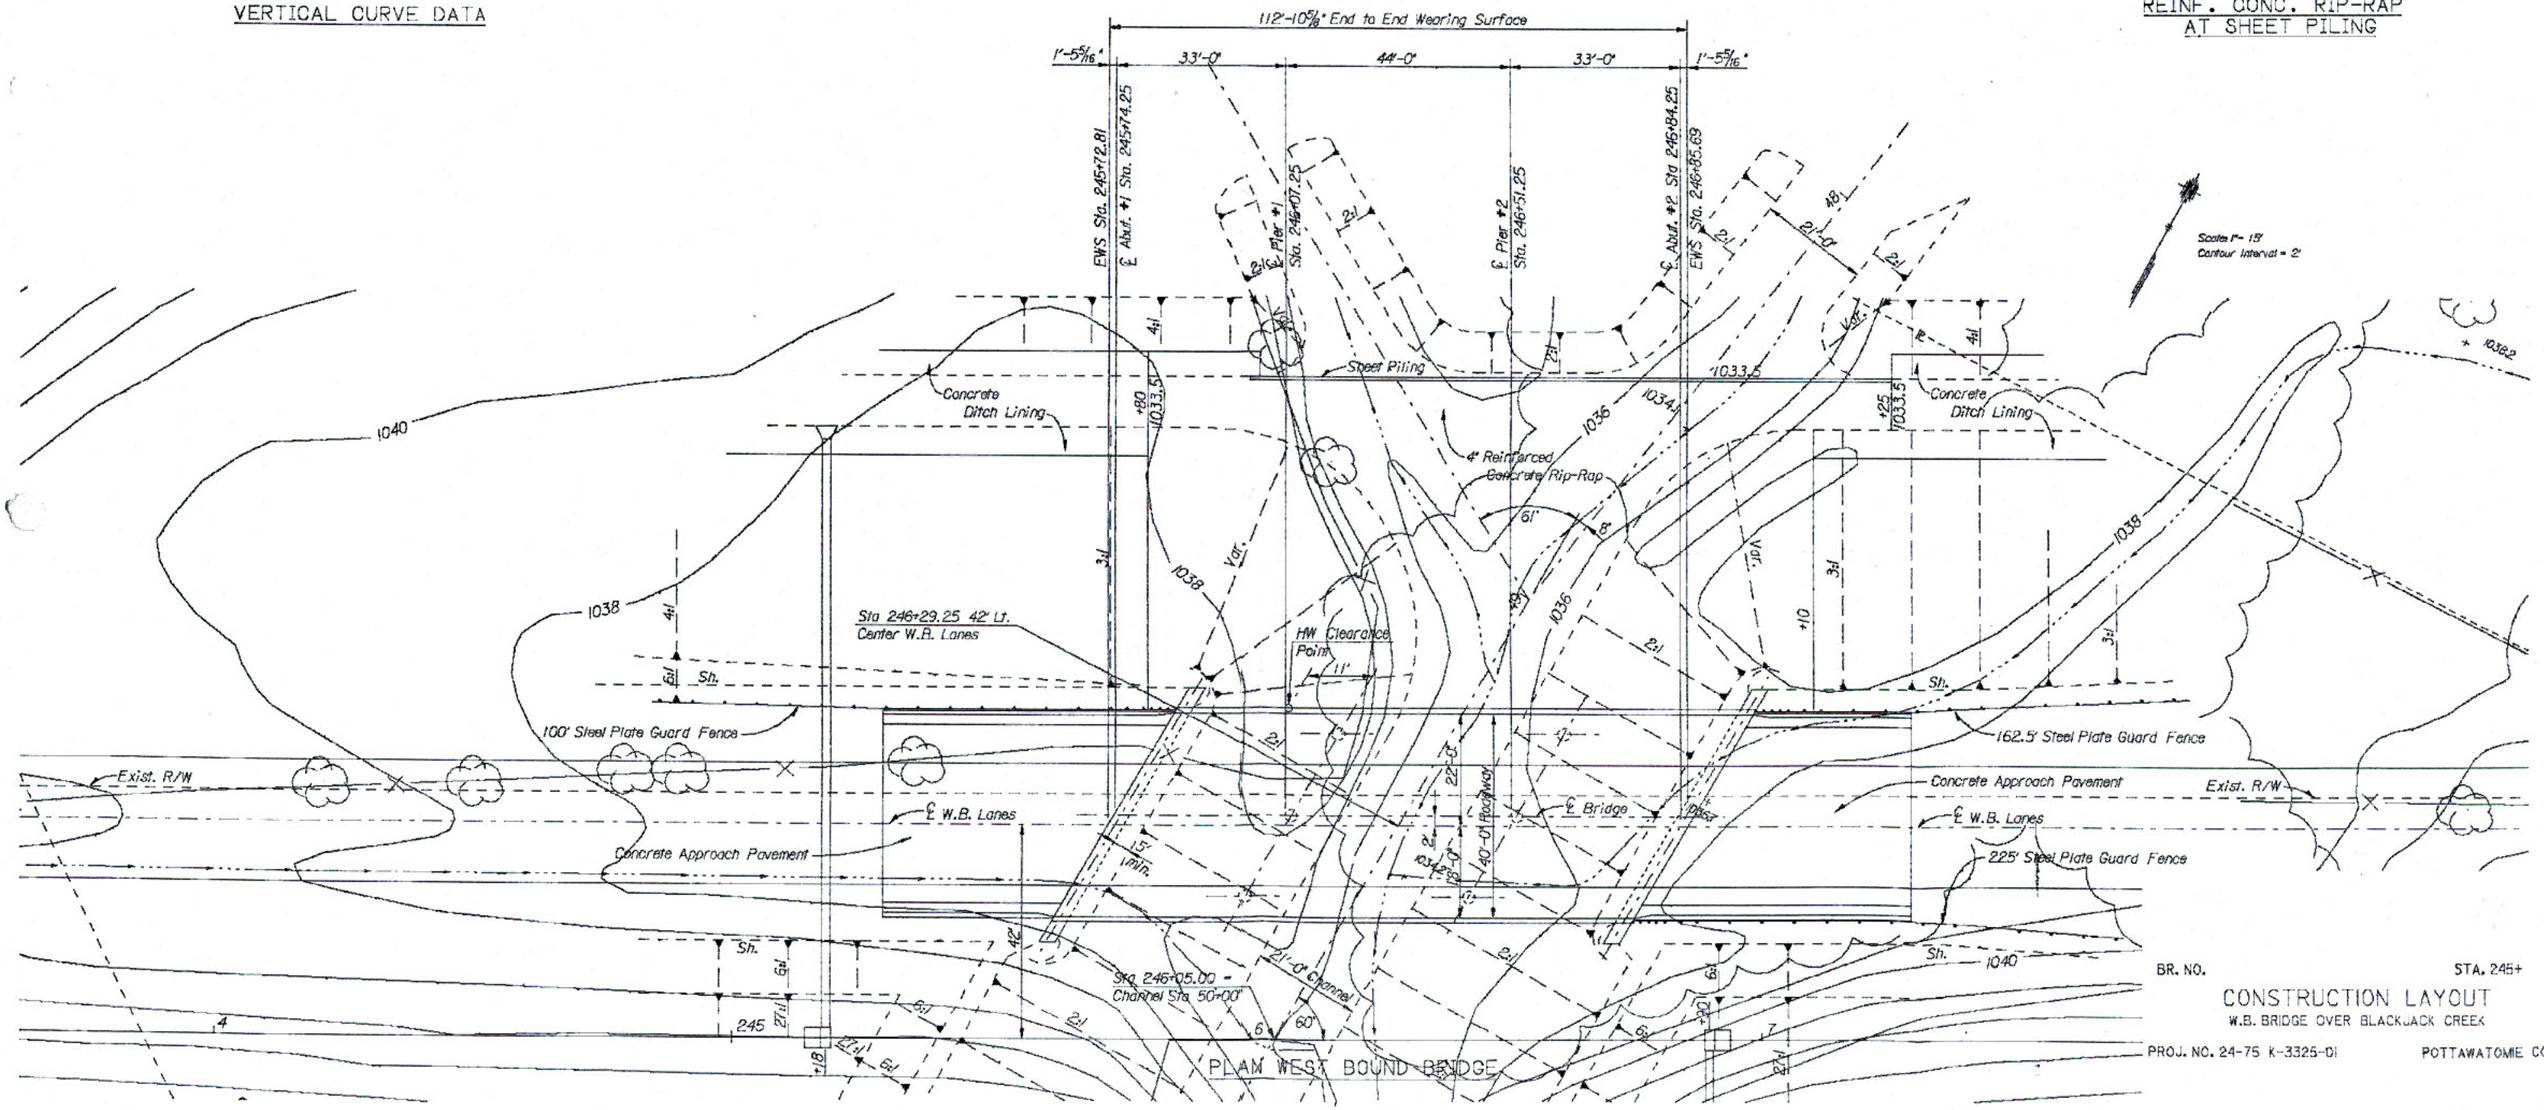

BR. NO. STA. 245+

CONSTRUCTION LAYOUT

W.B. BRIDGE OVER BLACKJACK CREEK

PROJ. NO. 24-75 K-3325-01 POTTAWATOMIE CO